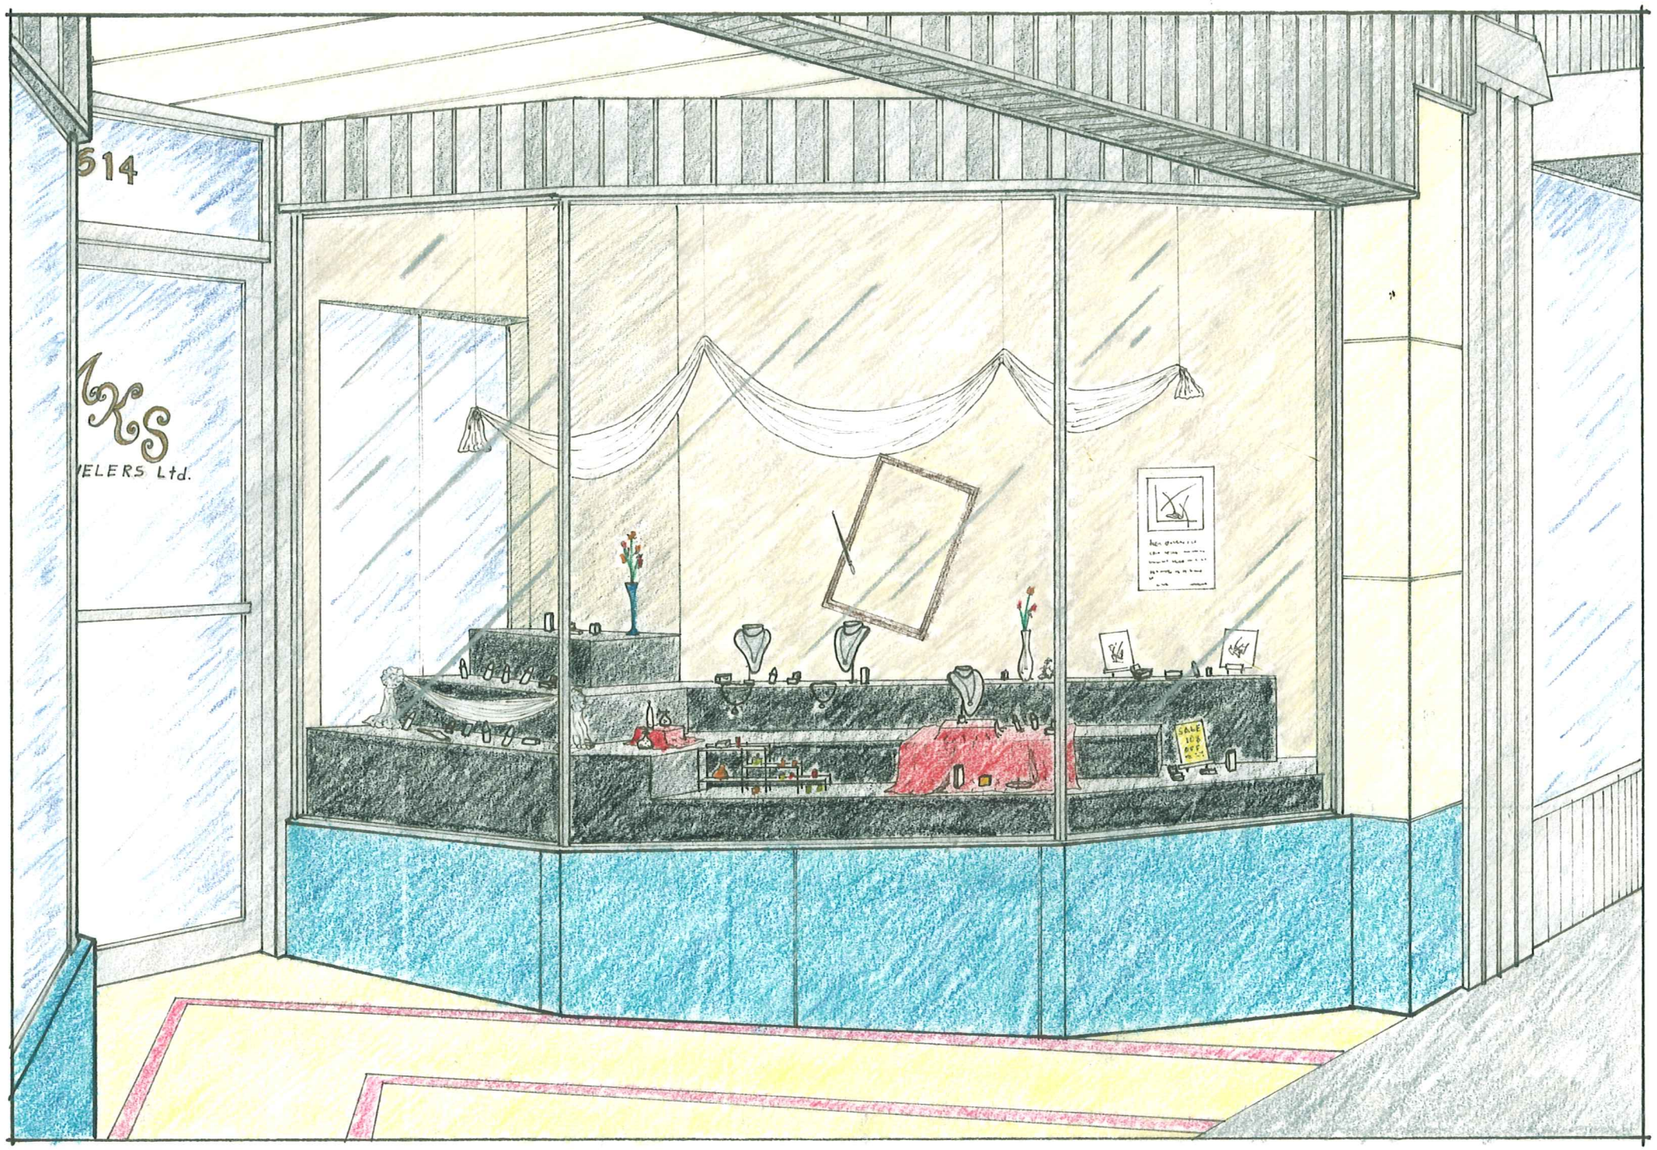

Note: The *Illinois* MAIN STREET Program, through the Illinois Historic Preservation Agency, has provided this free design assistance to qualified property/business owners in the officially designated MAIN STREET project areas. The rendering on this sheet is a conceptual view of the facade renovation based on information supplied to the staff architect. Should obscured architectural details or problems be revealed during the work, the local project manager and/or the staff architect should be consulted.

Illinois MAIN STREET

OFFICE OF LIEUTENANT GOVERNOR BOB KUSTRA

Architectural Services: **Illinois Historic Preservation Agency**

1 Old State Capitol Plaza/Springfield, Illinois 62701/217-782-9336

M.K.S. JEWELERS
614 BROADWAY
LINCOLN, ILLINOIS

EAST DISPLAY
NOT TO SCALE

Drawn by:	Revision:
PEG	
Date: 9-94	Sheet: 1 Of: 2

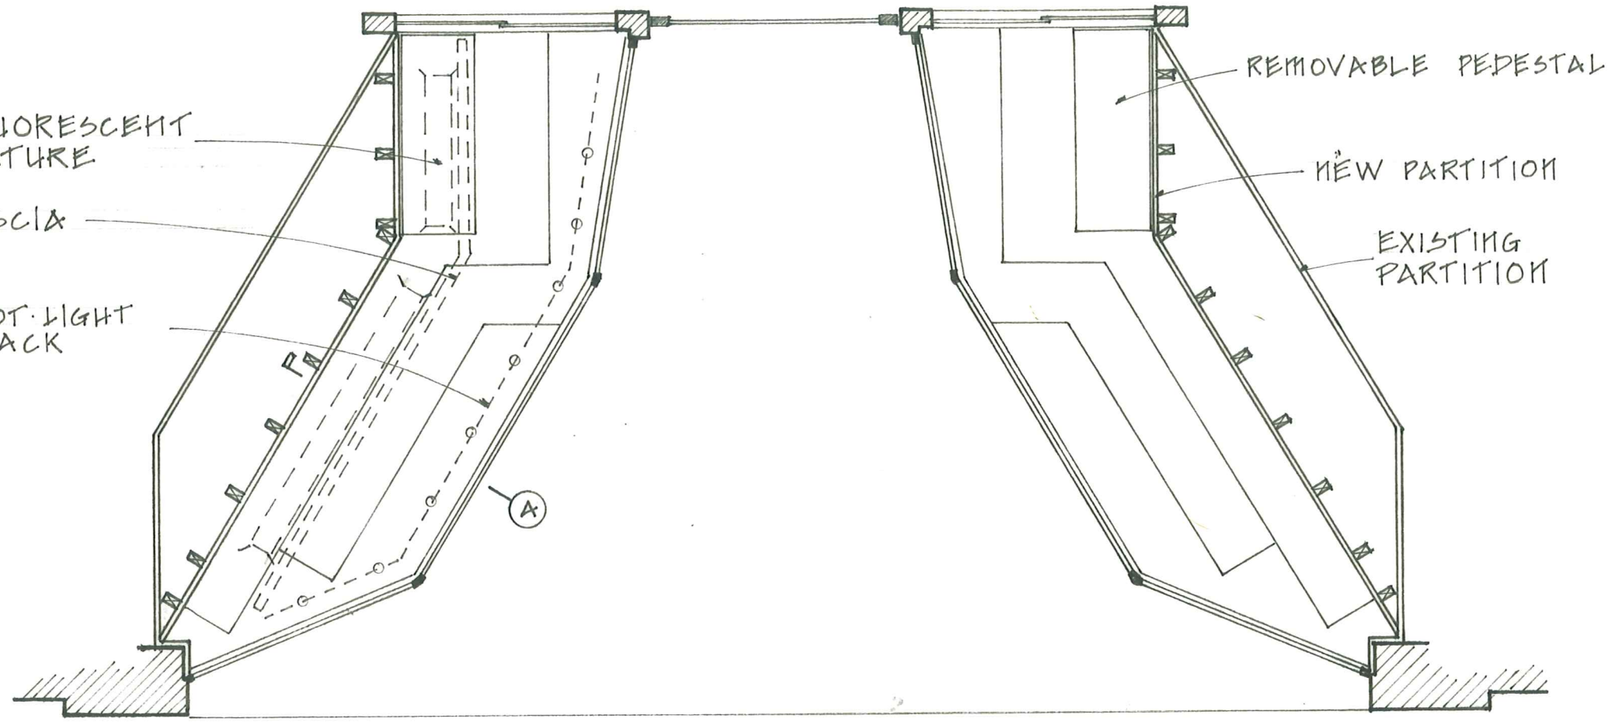

SECTION A:

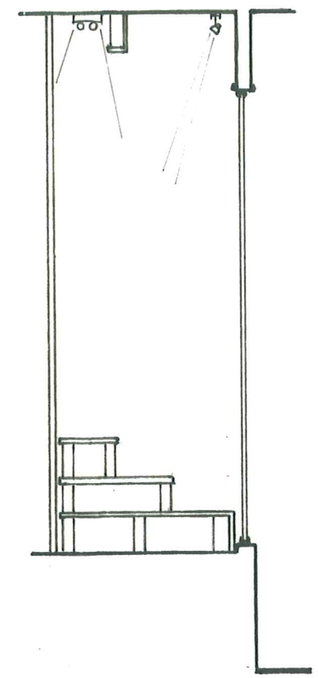

Note: The *Illinois* MAIN STREET Program, through the Illinois Historic Preservation Agency, has provided this free design assistance to qualified property/business owners in the officially designated MAIN STREET project areas. The rendering on this sheet is a conceptual view of the facade renovation based on information supplied to the staff architect. Should obscured architectural details or problems be revealed during the work, the local project manager and/or the staff architect should be consulted.

Illinois MAIN STREET
OFFICE OF LIEUTENANT GOVERNOR BOB KUSTRA
Architectural Services: **Illinois Historic Preservation Agency**
1 Old State Capitol Plaza/Springfield, Illinois 62701/217-782-9336

M.K.S. JEWELERS
614 BROADWAY
LINCOLN, ILLINOIS

STOREFRONT PLAN
SCALE: APPROX. ½"=1'-0"

Drawn by:	Revision:
DEG	
Date: 9-94	Sheet: 2 Of: 2