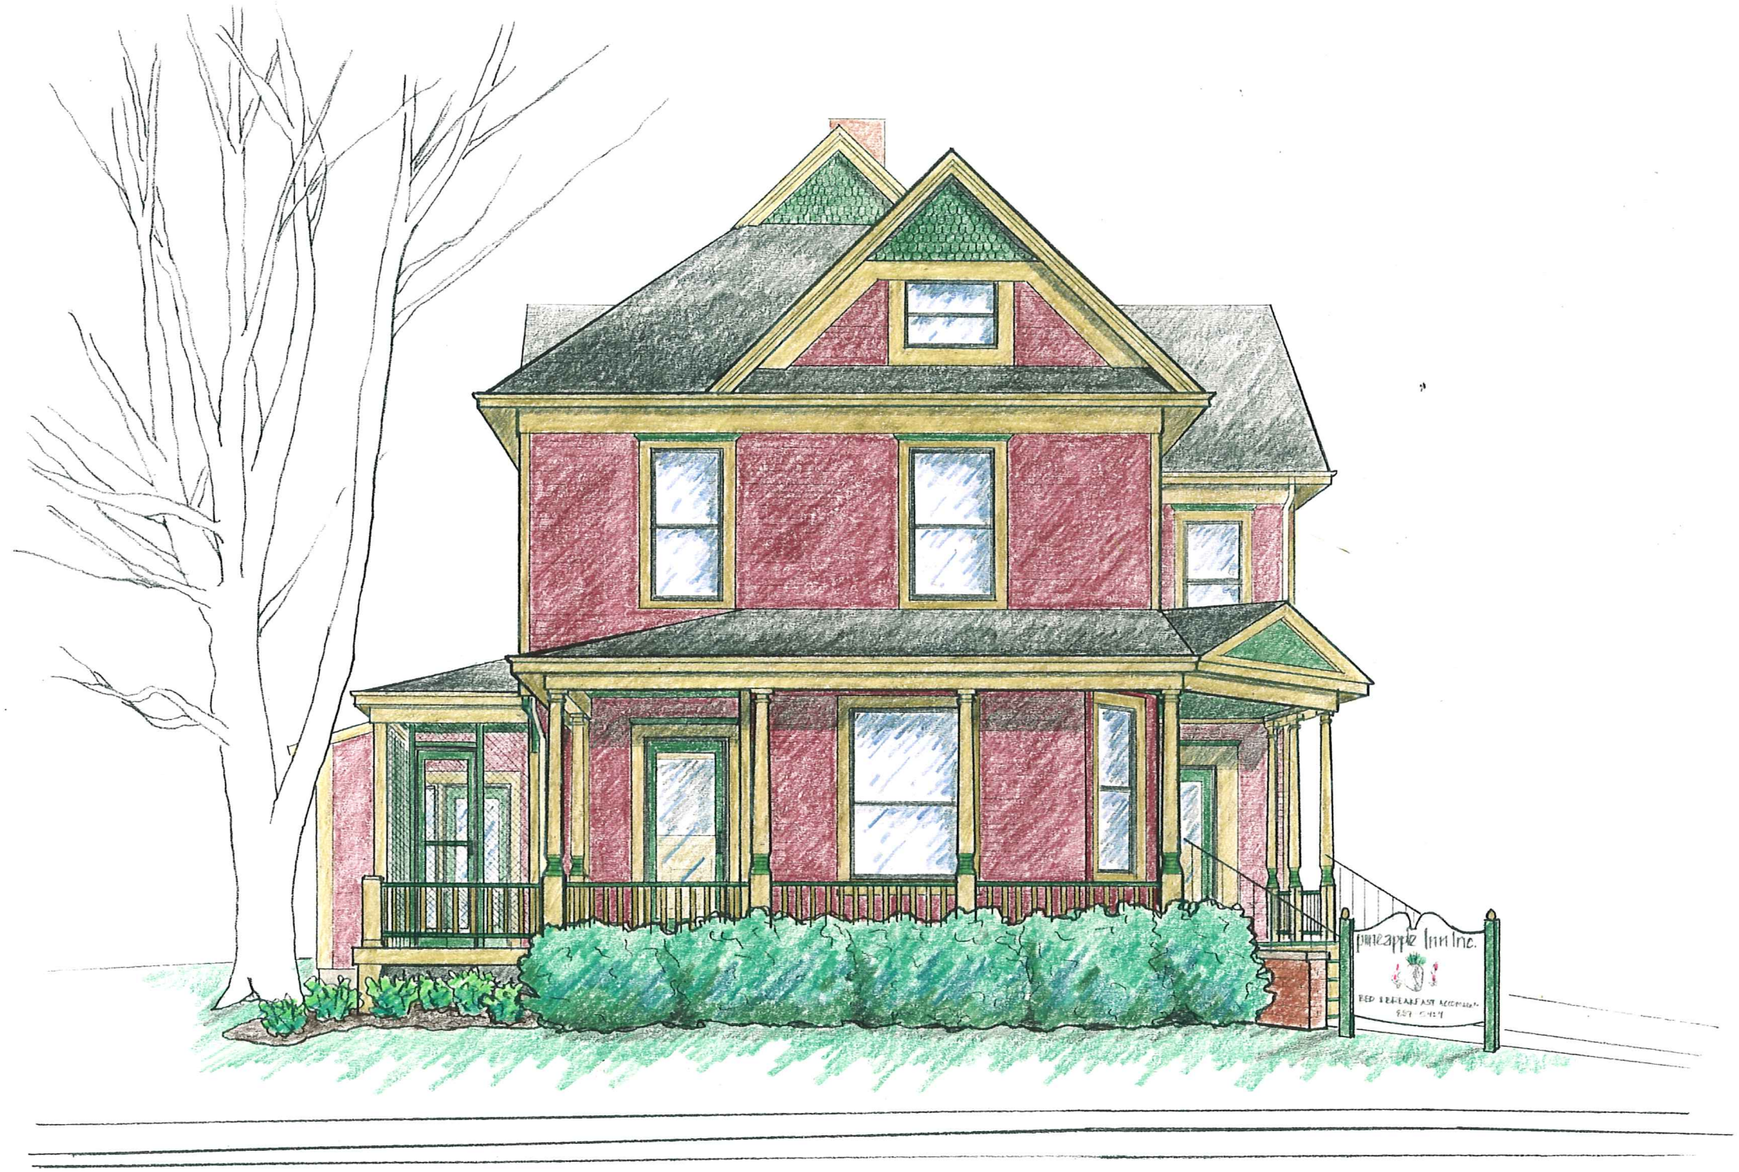

PAINT COLORS:

BASE:

TRIM:

DETAILS:

SASH:

Note: The *Illinois* MAIN STREET Program, through the Illinois Historic Preservation Agency, has provided this free design assistance to qualified property/business owners in the officially designated MAIN STREET project areas. The rendering on this sheet is a conceptual view of the facade renovation based on information supplied to the staff architect. Should obscured architectural details or problems be revealed during the work, the local project manager and/or the staff architect should be consulted.

	Illinois MAIN STREET OFFICE OF LIEUTENANT GOVERNOR BOB KUSTRA *Architectural Services:* **Illinois Historic Preservation Agency** 1 Old State Capitol Plaza/Springfield, Illinois 62701/217-782-9336	PINEAPPLE INN 204 W. JEFFERSON MACOMB, IL	SOUTH ELEV. NOT TO SCALE	Drawn by: PEG Date: 7-95	Project No. 9510 Sheet: 1 Of: 2

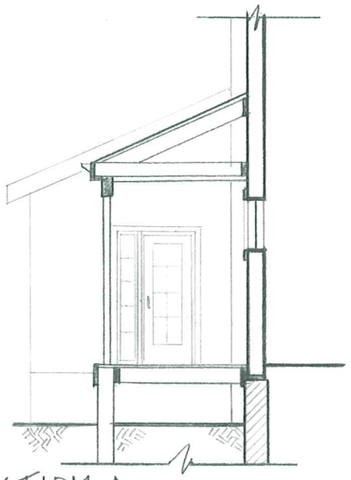

SECTION A

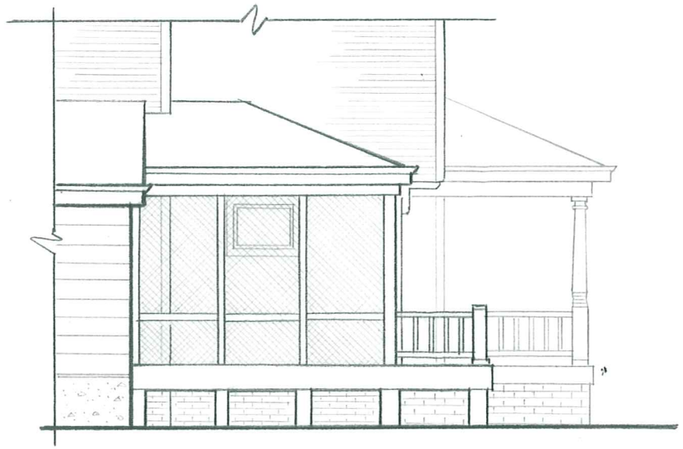

WEST ELEV.

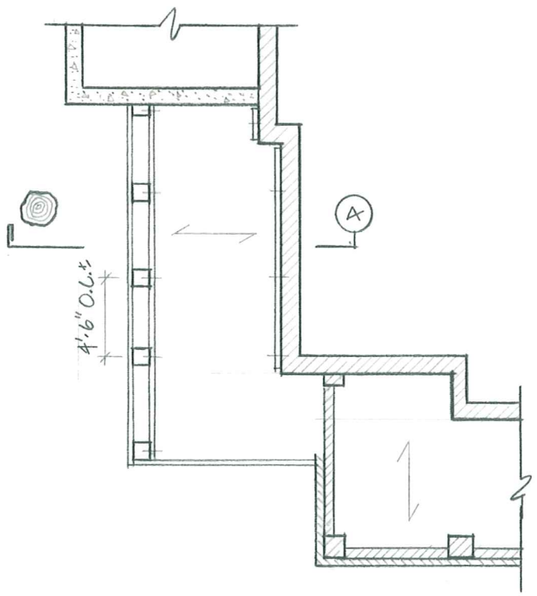

STRUCTURAL PLAN

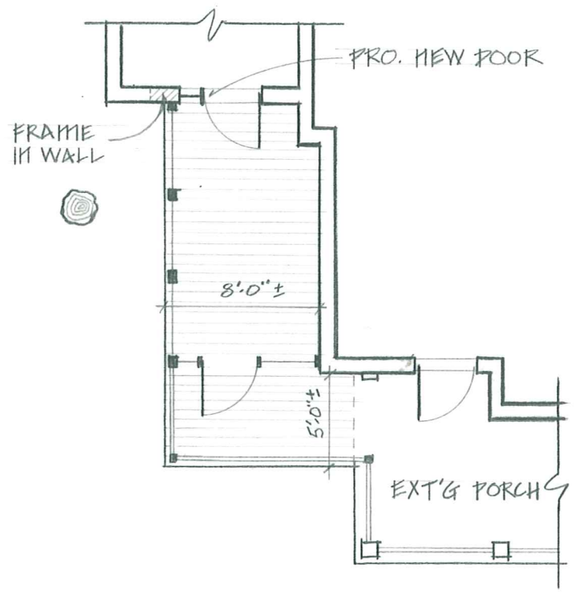

FLOOR PLAN

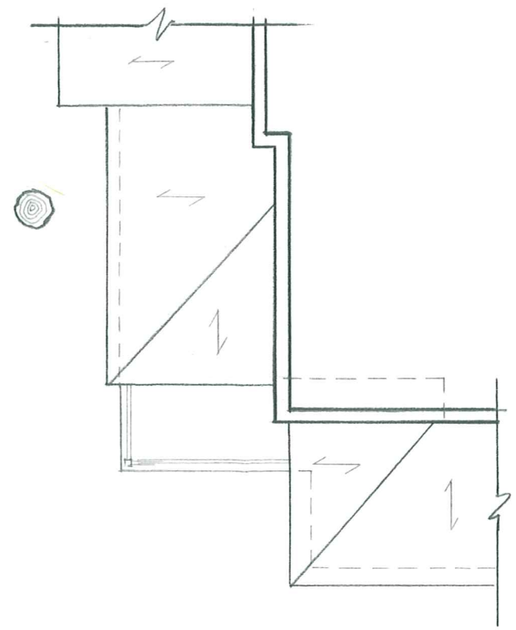

ROOF PLAN

Note: The *Illinois* MAIN STREET Program, through the Illinois Historic Preservation Agency, has provided this free design assistance to qualified property/business owners in the officially designated MAIN STREET project areas. The rendering on this sheet is a conceptual view of the facade renovation based on information supplied to the staff architect. Should obscured architectural details or problems be revealed during the work, the local project manager and/or the staff architect should be consulted.

Illinois MAIN STREET
OFFICE OF LIEUTENANT GOVERNOR BOB KUSTRA
Architectural Services: **Illinois Historic Preservation Agency**
1 Old State Capitol Plaza/Springfield, Illinois 62701/217-782-9336

PINEAPPLE INN
204 W. JEFFERSON
MACOMB, IL

PORCH PLANS
NOT TO SCALE

Drawn by:	Project No.
DEG	9510
Date:	Sheet: Of:
7-95	2 2