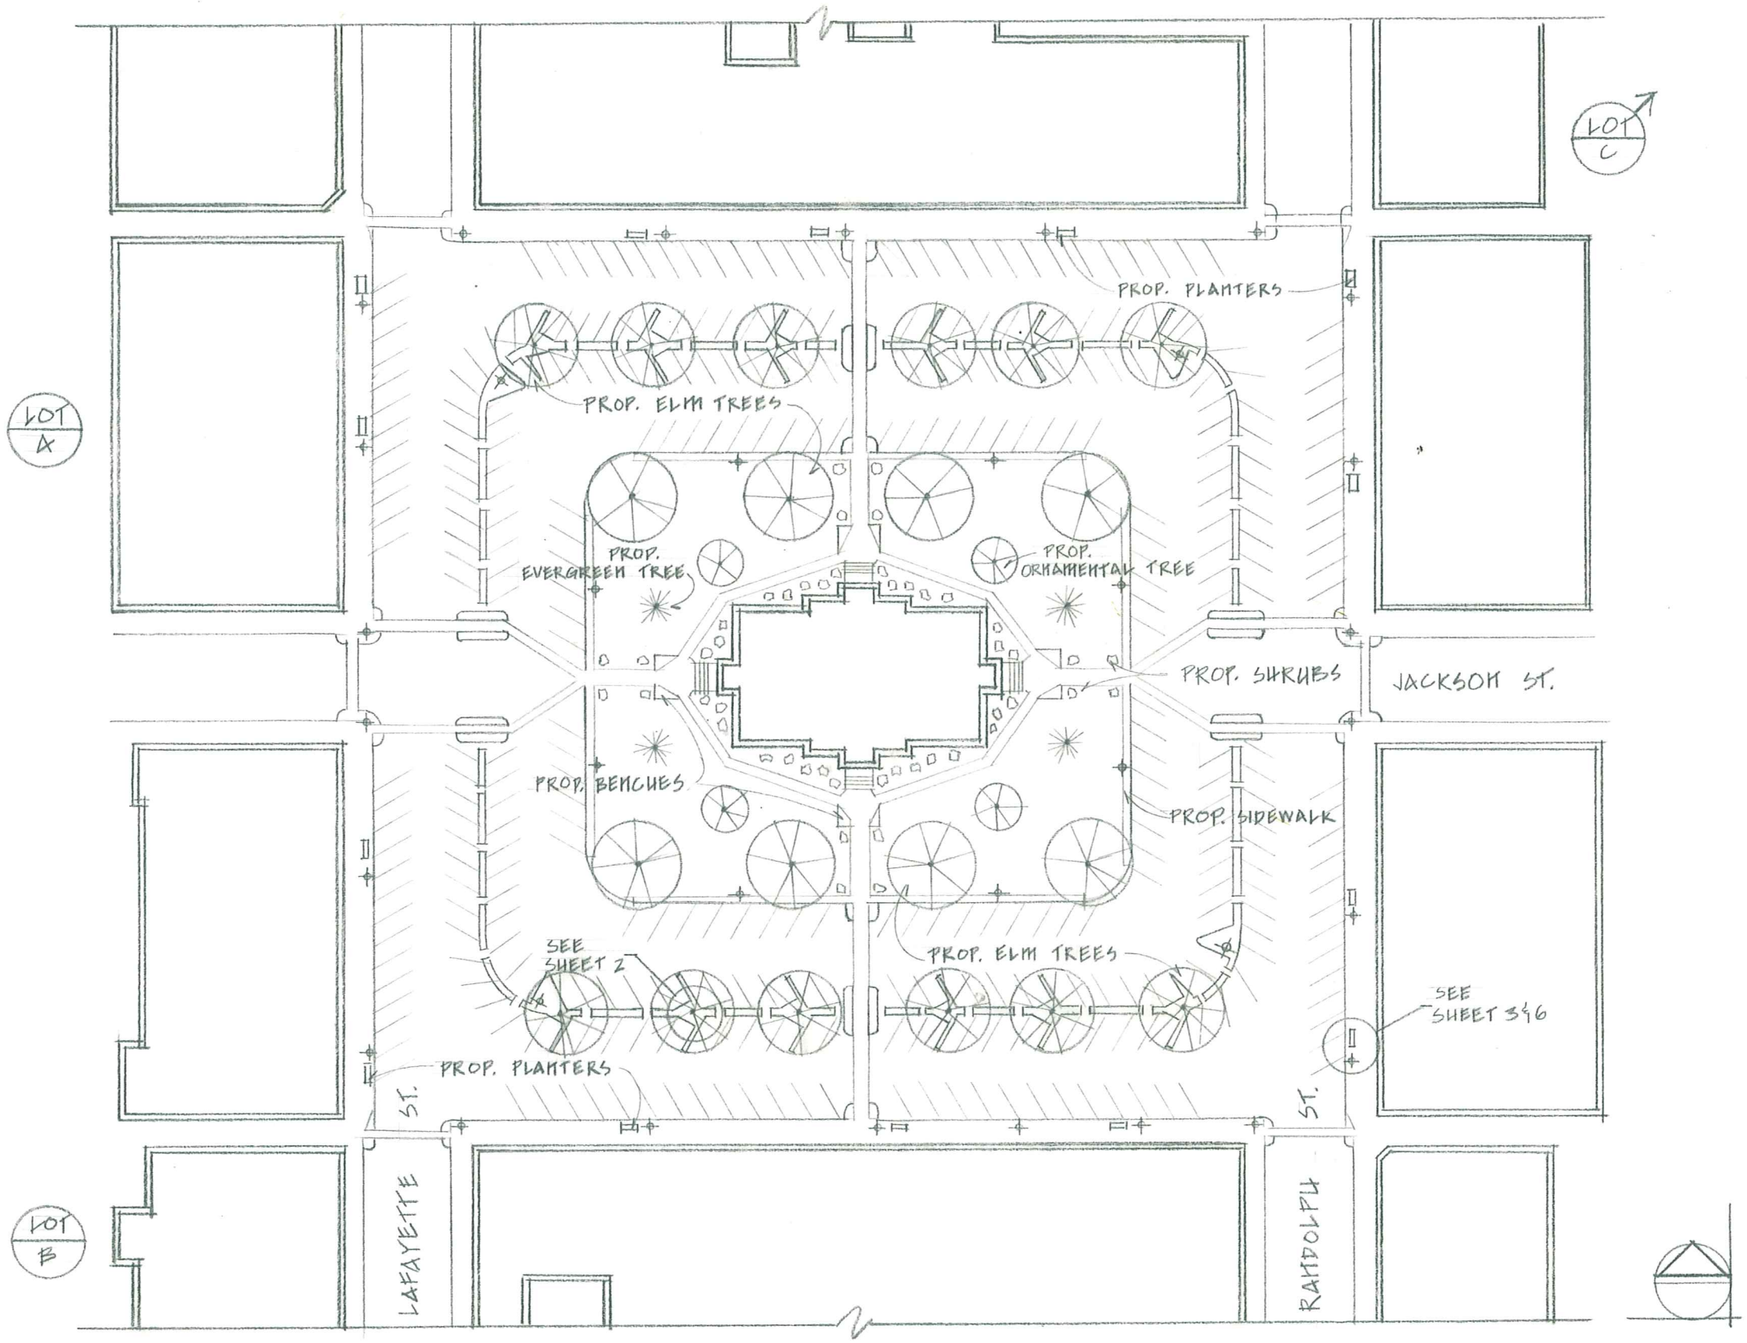

LEGEND:

- DECIDUOUS TREE
- EVERGREEN TREE
- REPLICA STREET LIGHT
- SHRUB
- PLANTER

Note: The *Illinois* MAIN STREET Program, through the Illinois Historic Preservation Agency, has provided this free design assistance to qualified property/business owners in the officially designated MAIN STREET project areas. The rendering on this sheet is a conceptual view of the facade renovation based on information supplied to the staff architect. Should obscured architectural details or problems be revealed during the work, the local project manager and/or the staff architect should be consulted.

Illinois MAIN STREET

OFFICE OF LIEUTENANT GOVERNOR BOB KUSTRA

Architectural Services: **Illinois Historic Preservation Agency**

1 Old State Capitol Plaza/Springfield, Illinois 62701/217-782-9336

MACOMB STREETSCAPE PROPOSAL

MACOMB, IL

COURTHOUSE SQUARE

NOT TO SCALE

Drawn by:	Project No.
PEG	9501
Date:	Sheet: Of:
2-95	1 7

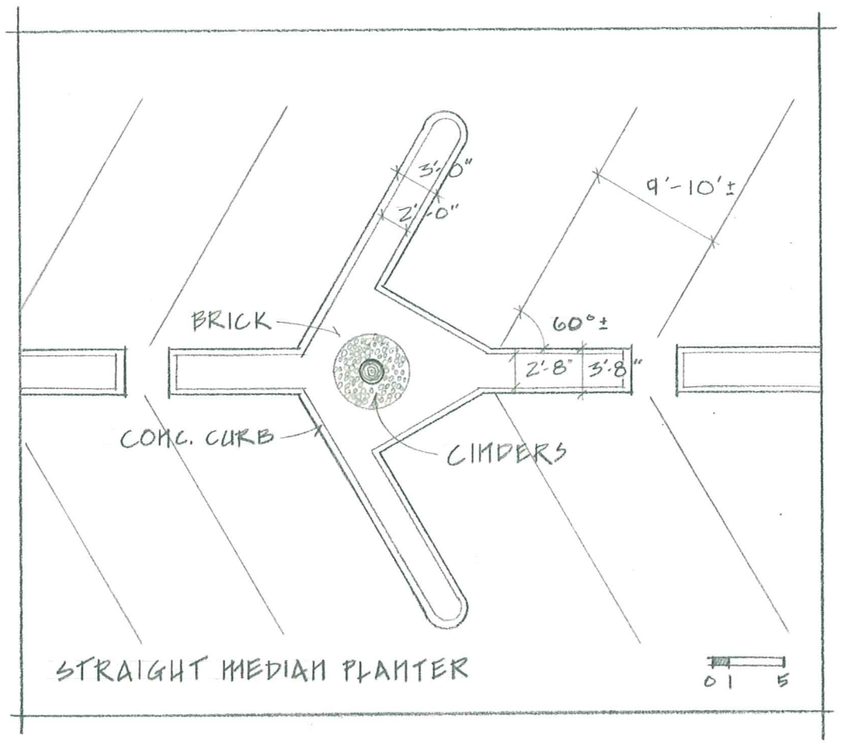

STRAIGHT MEDIAN PLANTER

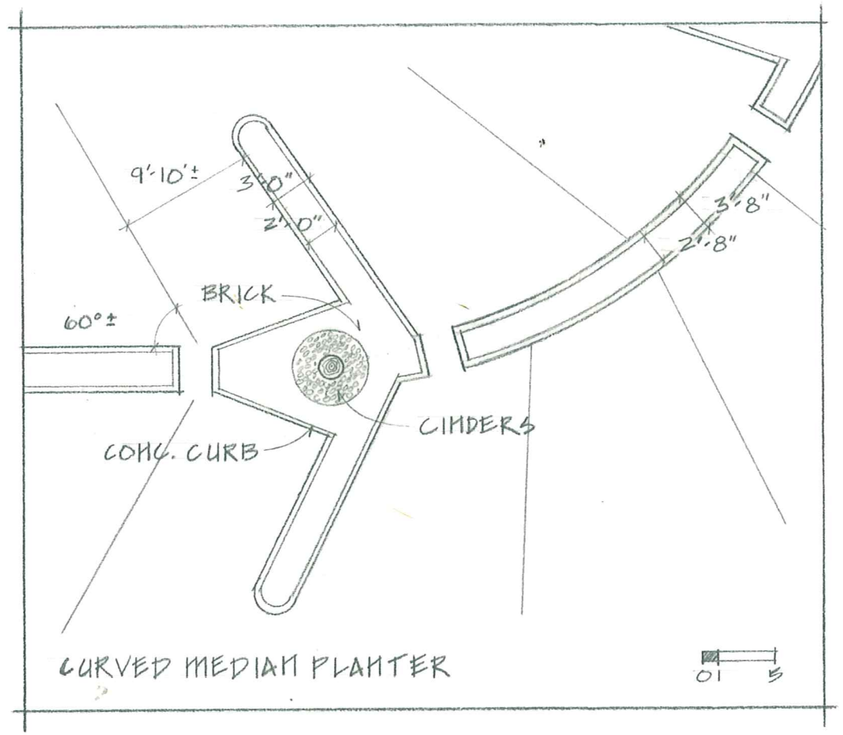

CURVED MEDIAN PLANTER

ALTERNATE PLANTER:

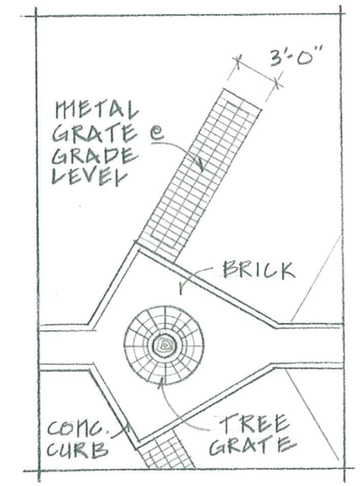

Note: The *Illinois* MAIN STREET Program, through the Illinois Historic Preservation Agency, has provided this free design assistance to qualified property/business owners in the officially designated MAIN STREET project areas. The rendering on this sheet is a conceptual view of the facade renovation based on information supplied to the staff architect. Should obscured architectural details or problems be revealed during the work, the local project manager and/or the staff architect should be consulted.

Illinois MAIN STREET
OFFICE OF LIEUTENANT GOVERNOR BOB KUSTRA
Architectural Services: **Illinois Historic Preservation Agency**
1 Old State Capitol Plaza/Springfield, Illinois 62701/217-782-9336

MACOMB STREETSCAPE PROPOSAL
MACOMB, IL

TREE PLANTERS
SCALE: AS SHOWN

Drawn by:	Project No.
DEG	9501
Date: 2-95	Sheet: 2 Of: 7

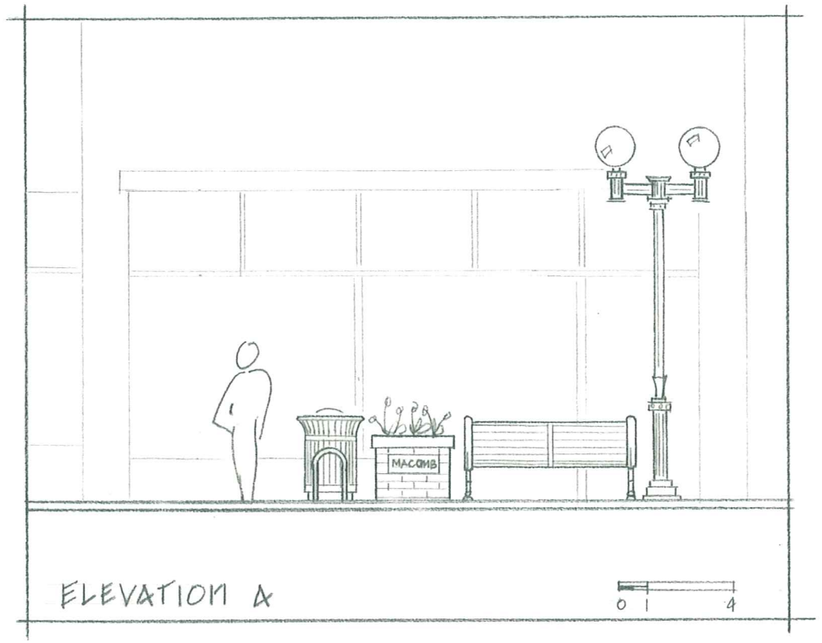

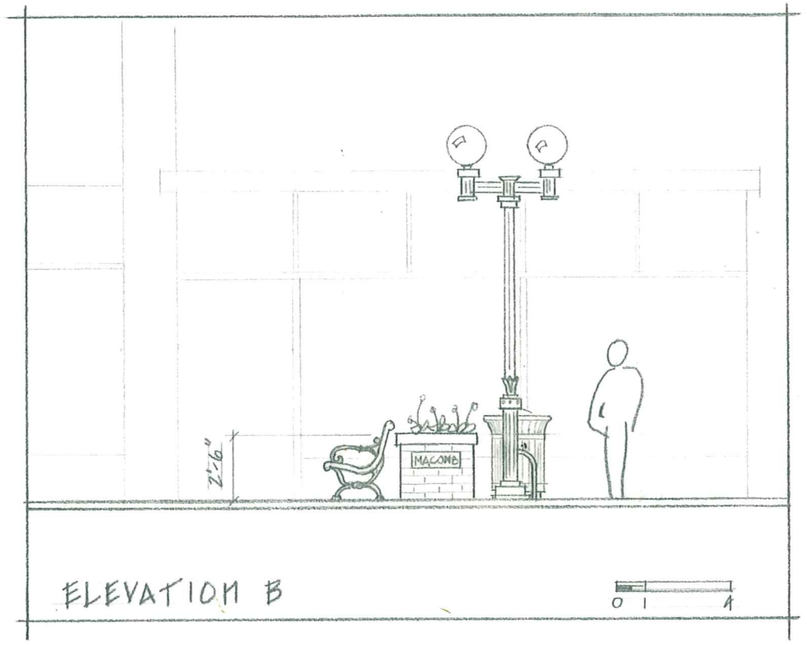

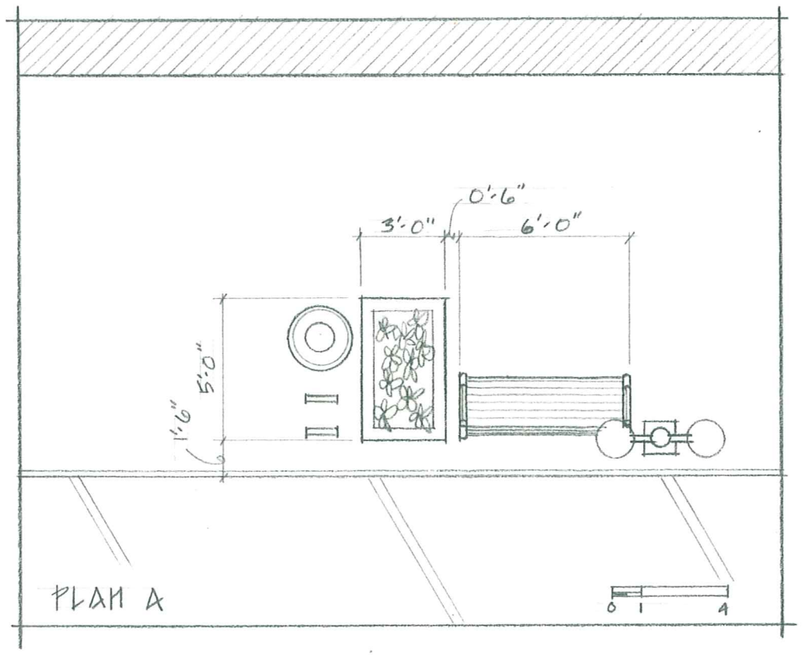

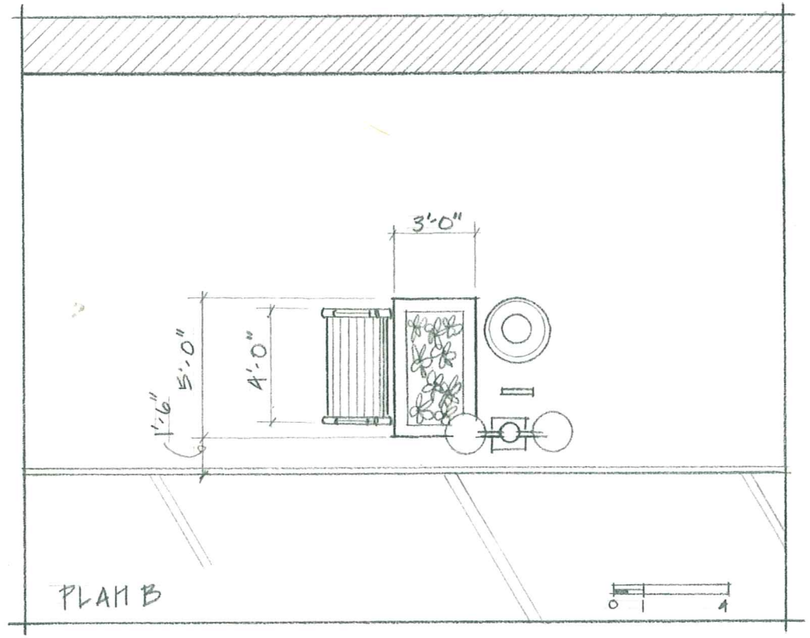

Note: The *Illinois* MAIN STREET Program, through the Illinois Historic Preservation Agency, has provided this free design assistance to qualified property/business owners in the officially designated MAIN STREET project areas. The rendering on this sheet is a conceptual view of the facade renovation based on information supplied to the staff architect. Should obscured architectural details or problems be revealed during the work, the local project manager and/or the staff architect should be consulted.

Illinois MAIN STREET

OFFICE OF LIEUTENANT GOVERNOR BOB KUSTRA

Architectural Services: **Illinois Historic Preservation Agency**

1 Old State Capitol Plaza/Springfield, Illinois 62701/217-782-9336

MACOMB STREETSCAPE PROPOSAL

MACOMB, IL

SIDEWALK PLANTERS

SCALE: AS SHOWN

Drawn by:	Project No.
DEG	9501
Date:	Sheet: Of:
2-95	3 7

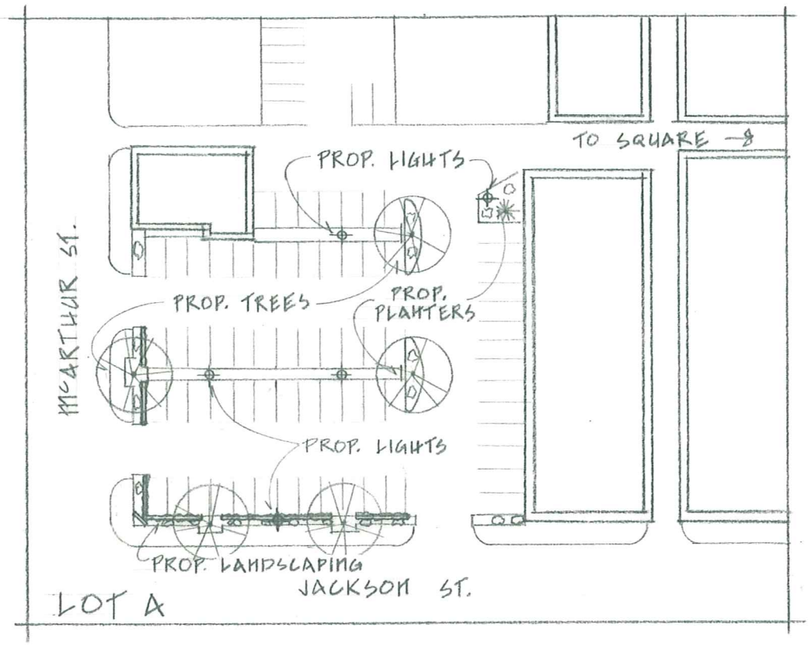

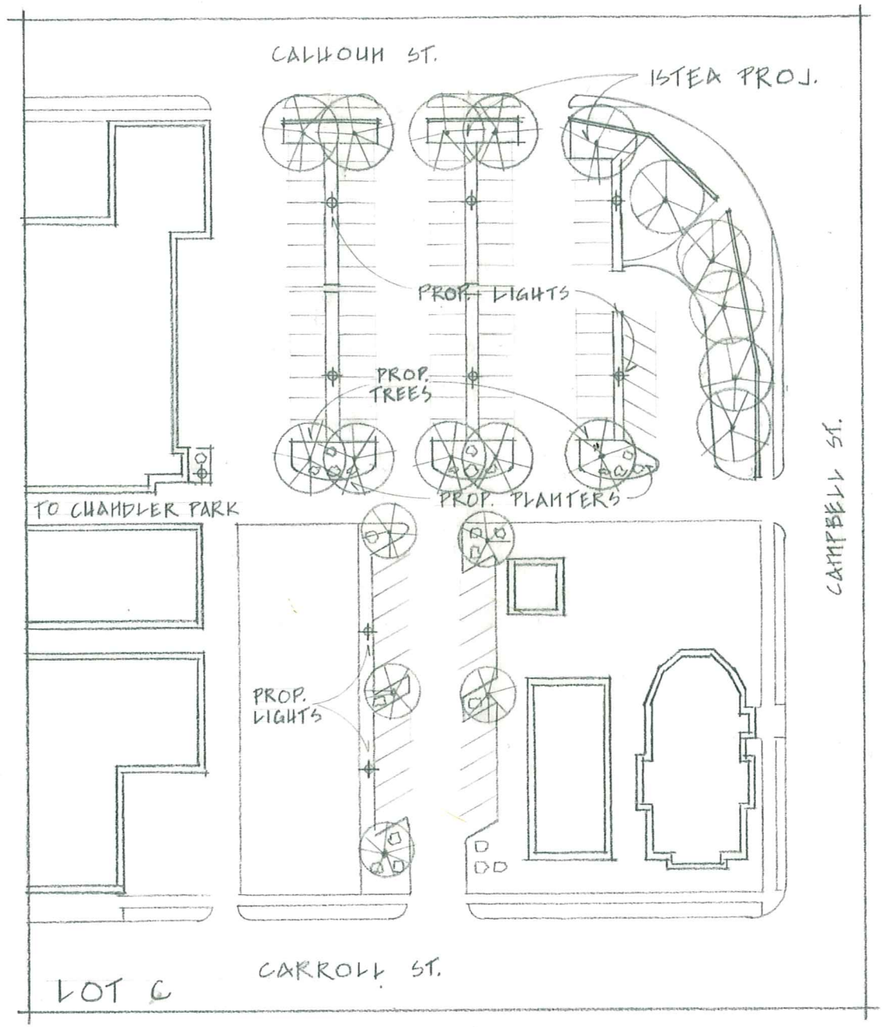

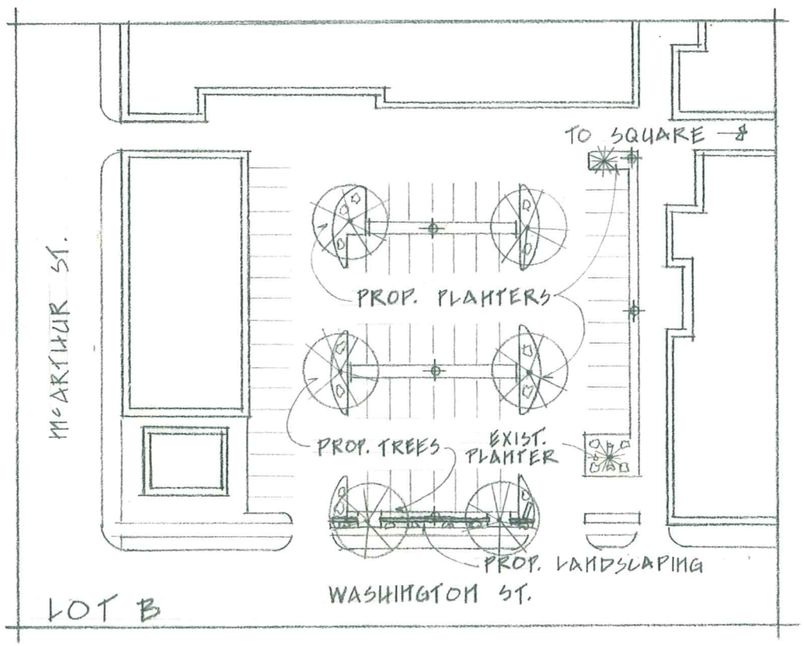

LEGEND:

- DECIDUOUS TREE
- EVERGREEN TREE
- REPLICA STREET LIGHT
- SHRUB
- PLANTER

PLANTER PLAN (TYP.):

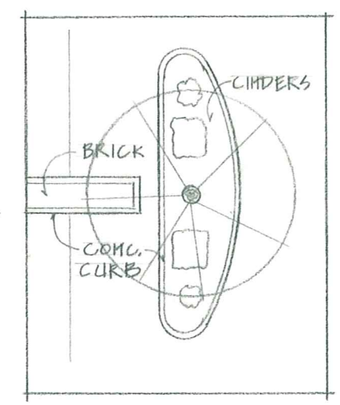

NOT TO SCALE

Note: The *Illinois* MAIN STREET Program, through the Illinois Historic Preservation Agency, has provided this free design assistance to qualified property/business owners in the officially designated MAIN STREET project areas. The rendering on this sheet is a conceptual view of the facade renovation based on information supplied to the staff architect. Should obscured architectural details or problems be revealed during the work, the local project manager and/or the staff architect should be consulted.

Illinois MAIN STREET
OFFICE OF LIEUTENANT GOVERNOR BOB KUSTRA
Architectural Services: **Illinois Historic Preservation Agency**
1 Old State Capitol Plaza/Springfield, Illinois 62701/217-782-9336

MACOMB STREETSCAPE PROPOSAL
MACOMB, IL

PARKING PLANS

Drawn by:	Project No.
DEG	9501
Date:	Sheet: Of:
2-95	4 7

Note: The *Illinois* MAIN STREET Program, through the Illinois Historic Preservation Agency, has provided this free design assistance to qualified property/business owners in the officially designated MAIN STREET project areas. The rendering on this sheet is a conceptual view of the facade renovation based on information supplied to the staff architect. Should obscured architectural details or problems be revealed during the work, the local project manager and/or the staff architect should be consulted.

Illinois MAIN STREET

OFFICE OF LIEUTENANT GOVERNOR BOB KUSTRA

Architectural Services: **Illinois Historic Preservation Agency**

1 Old State Capitol Plaza/Springfield, Illinois 62701/217-782-9336

MACOMB STREETSCAPE PROPOSAL

MACOMB, IL

VIEW OF SQUARE

Drawn by:	Project No.
DEG	9501
Date:	Sheet: Of:
2-95	5 7

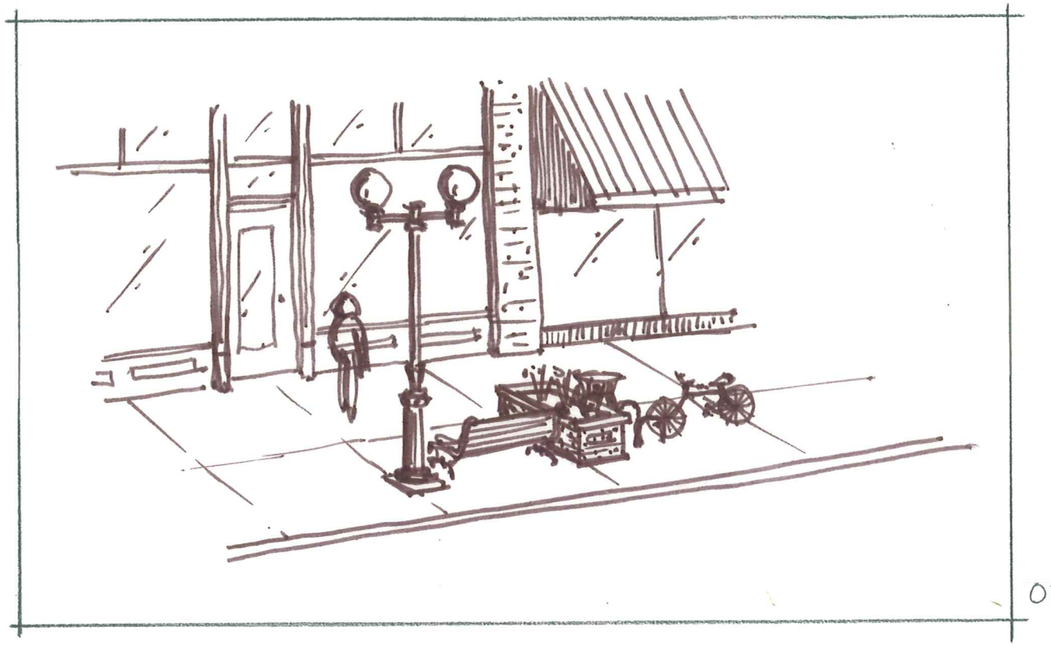

OPTION A

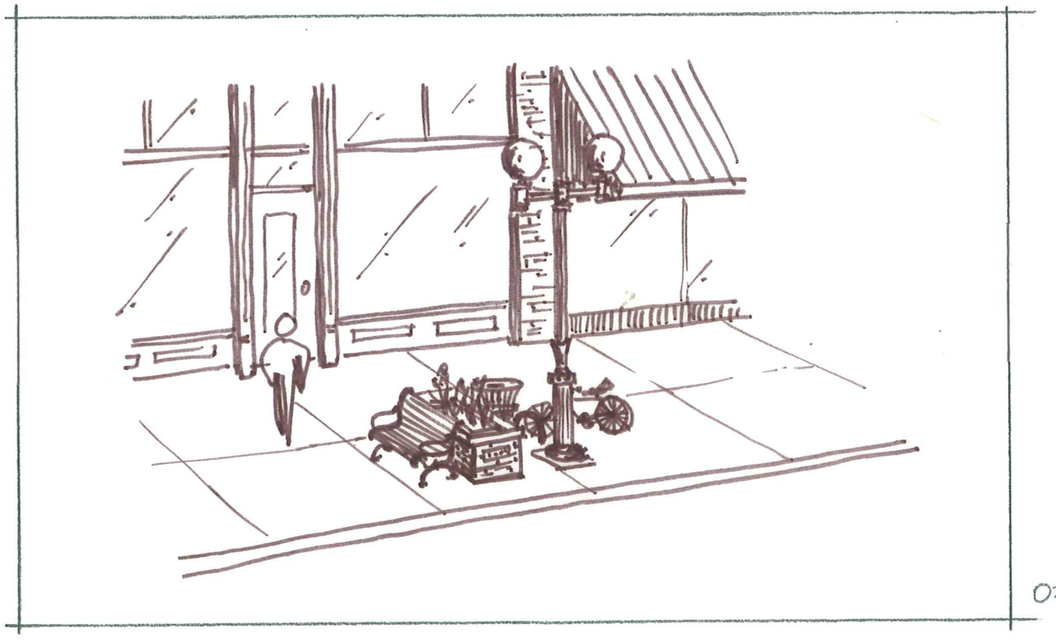

OPTION B

Note: The *Illinois* MAIN STREET Program, through the Illinois Historic Preservation Agency, has provided this free design assistance to qualified property/business owners in the officially designated MAIN STREET project areas. The rendering on this sheet is a conceptual view of the facade renovation based on information supplied to the staff architect. Should obscured architectural details or problems be revealed during the work, the local project manager and/or the staff architect should be consulted.

Illinois MAIN STREET

OFFICE OF LIEUTENANT GOVERNOR BOB KUSTRA

Architectural Services: **Illinois Historic Preservation Agency**

1 Old State Capitol Plaza/Springfield, Illinois 62701/217-782-9336

MACOMB STREETSCAPE PROPOSAL

MACOMB, IL

VIEWS OF SIDEWALK PLANTERS

Drawn by:	Project No.
PEG	9501
Date:	Sheet: Of:
2-95	6 7

Note: The *Illinois* MAIN STREET Program, through the Illinois Historic Preservation Agency, has provided this free design assistance to qualified property/business owners in the officially designated MAIN STREET project areas. The rendering on this sheet is a conceptual view of the facade renovation based on information supplied to the staff architect. Should obscured architectural details or problems be revealed during the work, the local project manager and/or the staff architect should be consulted.

Illinois MAIN STREET

OFFICE OF LIEUTENANT GOVERNOR BOB KUSTRA

Architectural Services: **Illinois Historic Preservation Agency**

1 Old State Capitol Plaza/Springfield, Illinois 62701/217-782-9336

MACOMB STREETSCAPE PROPOSAL

MACOMB, IL

VIEW OF PARKING LANDSCAPING

Drawn by:	Project No.
DEG	9501
Date:	Sheet: Of:
2-95	7 7